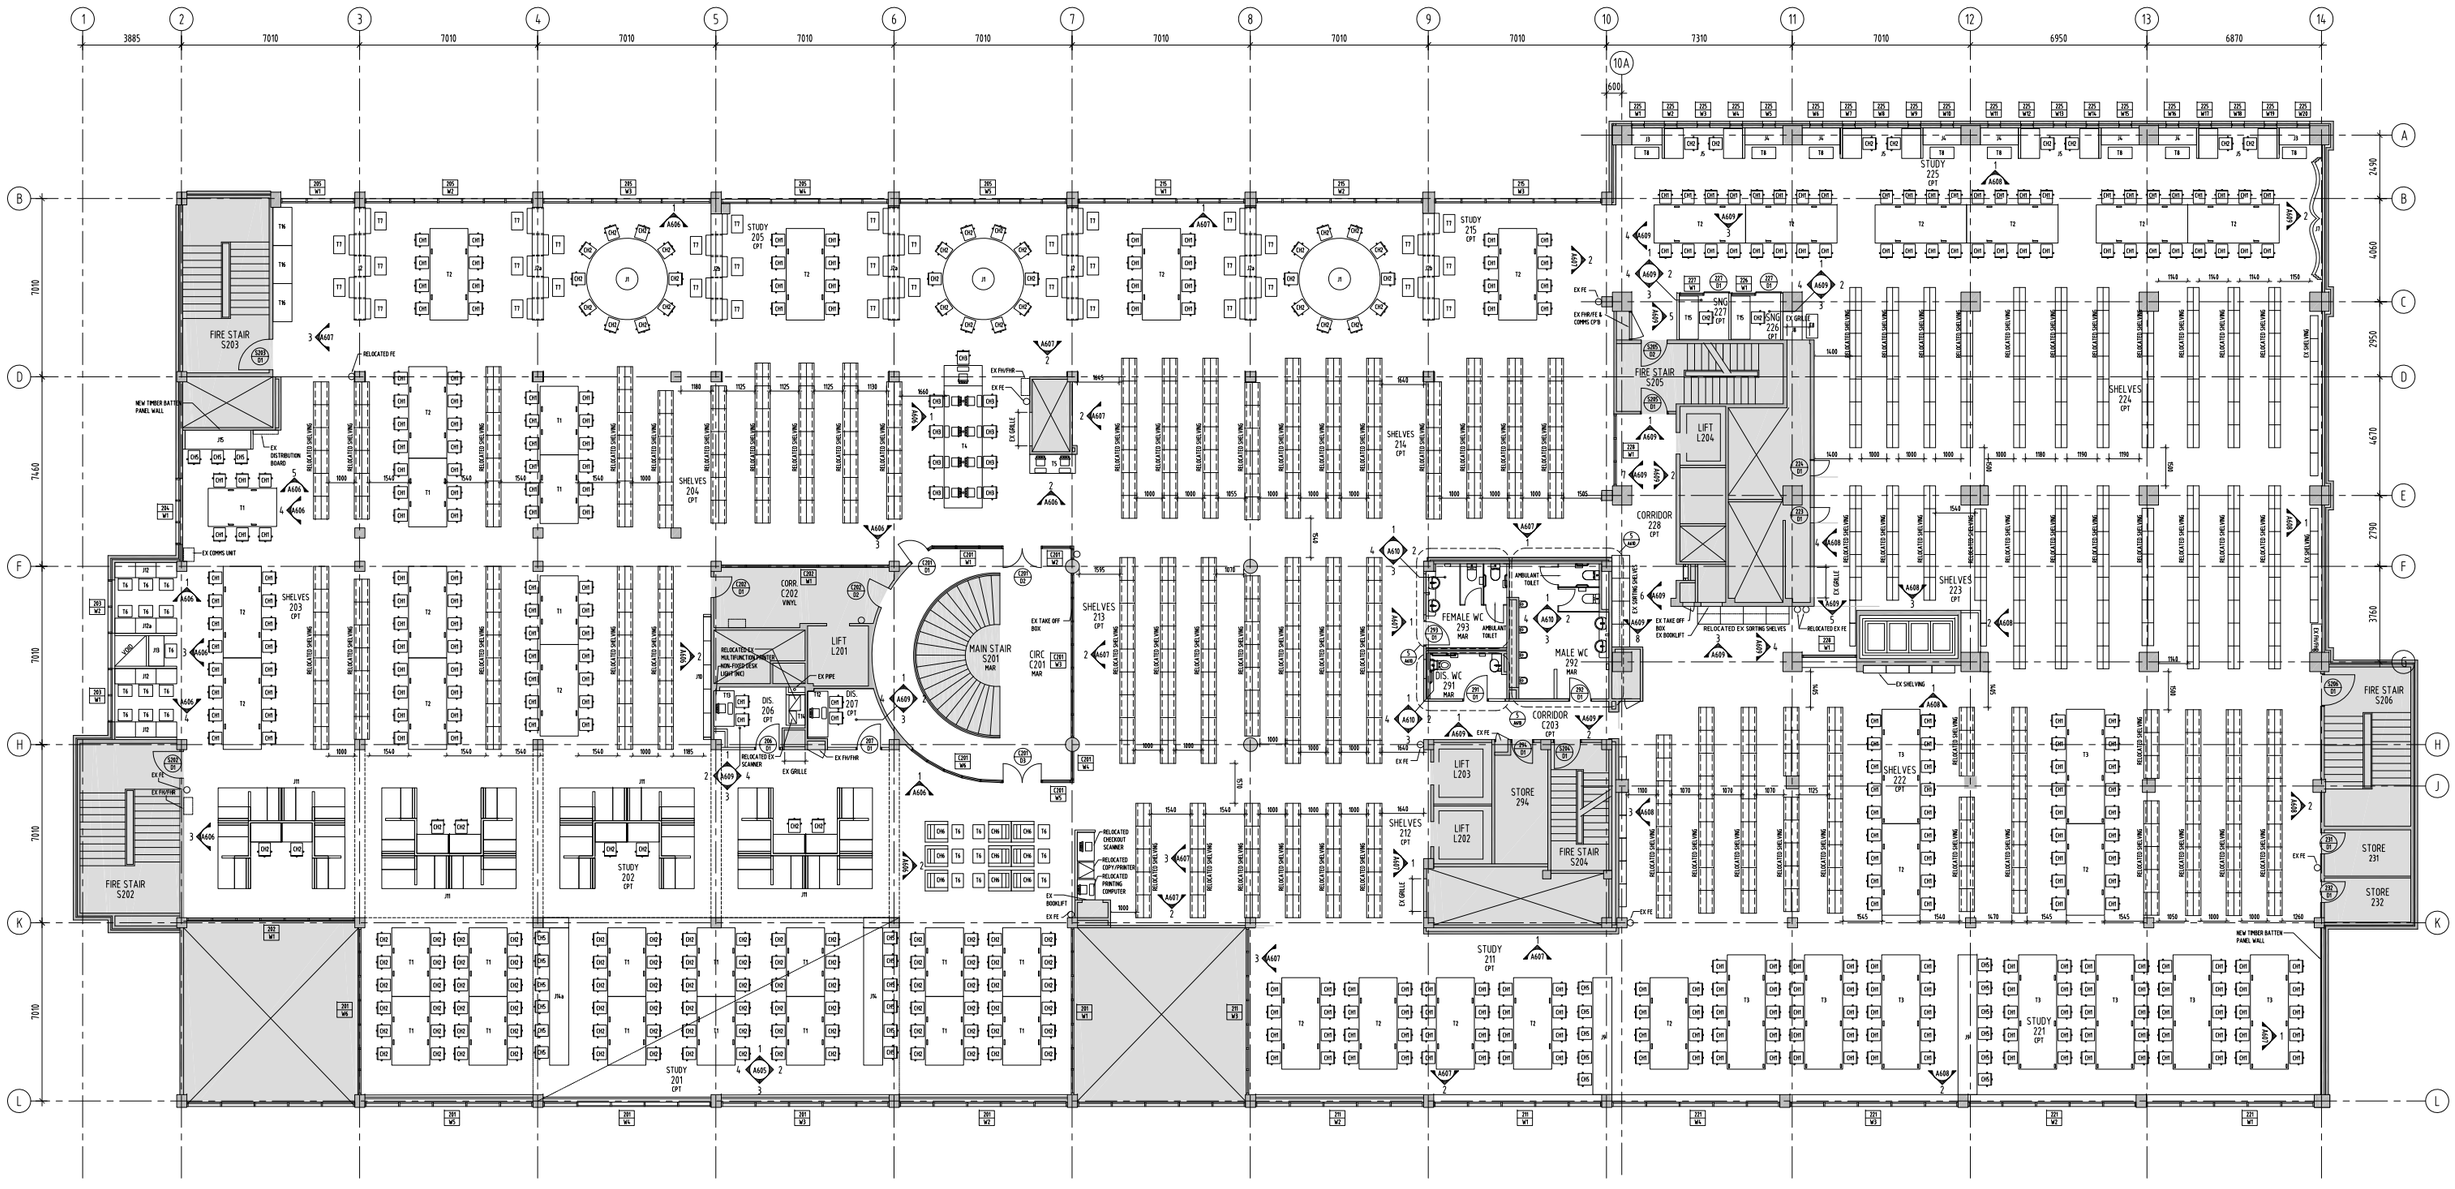

FIRE STAIR S203
FIRE STAIR S202
FIRE STAIR S205
FIRE STAIR S204
FIRE STAIR S206
MAIN STAIR S201
CIRC C201
LIFT L201
LIFT L202
LIFT L203
LIFT L204
CORR. C202
CORRIDOR C203
CORRIDOR 228
FEMALE WC 293
MALE WC 292
DIS. WC 291
STORE 294
STORE 231
STORE 232
STUDY 201
STUDY 202
STUDY 205
STUDY 211
STUDY 215
STUDY 221
STUDY 222
STUDY 223
STUDY 224
STUDY 225
SHELVES 203
SHELVES 204
SHELVES 212
SHELVES 213
SHELVES 214
SHELVES 222
SHELVES 223
SHELVES 224